



Permit #F00140970-D

FilmL.A., Inc.
6255 W Sunset Blvd, 12th Floor
Hollywood, CA 90028
t: (213)977-8600 - f: (213)977-8601
www.filmla.com

Summary Information**Permit No:** F00140970-D**Type of Permit:** FILMING**Release Date:** 08/17/2018**Production Company** UNIVERSAL TELEVISION INC GOOD GIRLS**Insured Company Name** UNIVERSAL TELEVISION LLC

Contact Phone No. 1 818-684-1185

Contact Phone No. 2

Fax 818-733-4621

Address 100 UNIVERSAL CITY PLAZA, BLDG
5225 2ND FLOOR
WEST UNIVERSAL CITY, California
91608

Production Title GOOD GIRLS EP# 201 & 202**Type of Production** TV Drama**Producer** Dillin Massin**Director** Mike Weaver**1st AD** Eric Tignini**Production Manager** Dillin Massin**FilmL.A. Coordinator** Melissa Levine**Location Manager** Peter Martorano

Primary Phone Mobile - 213-798-7779

Secondary Phone Office - 818-733-4585

Location Assistant Will Jorgenson

Primary Phone Mobile - 805-207-8101

Secondary Phone Office - 818-733-4585

Fees

Posting 600 \$276.00

Total Permit Fee \$1,432.00

Posting Max \$483.00

Number of Locations 1

Notification Charge \$252.00

LA CITY LANE AND STREET CLOSURE FEE \$312.00

FILMLA NON-REFUNDABLE FILM PERMIT RIDER FEE \$109.00



FilmL.A., Inc.
6255 W Sunset Blvd, 12th Floor
Hollywood, CA 90028
t: (213)977-8600 - f: (213)977-8601
www.filmla.com

Summary Information**Location****Location 1 of 1****Page 1 of 4**

Permit Number	F00140970-D	Location Manager	Peter Martorano
Production Company	UNIVERSAL TELEVISION INC GOOD ...	Primary Phone	Mobile - 213-798-7779
Insured Company	UNIVERSAL TELEVISION LLC	Secondary Phone	Office - 818-733-4585
Production Title	GOOD GIRLS EP# 201 & 202		

Location Address 6001 Van Nuys Blvd, Los Angeles, CA 91401**Location Type** Dealership**Prep Dates** 8/17/2018 - 8/17/2018 07:00 - 22:00 1 day**Film Dates** 8/20/2018 - 8/20/2018 05:00 - 22:00 1 day**Strike Dates** 8/21/2018 - 8/21/2018 07:00 - 19:00**Open or Closed to the Public** Closed

Generic Conditions *LA CITY AND/OR LA COUNTY FIRE CHECKLIST ATTACHED TO FINAL PERMIT. THE PERMITTEE IS RESPONSIBLE FOR COMPLETING CHECKLIST PRIOR TO FILMING ACTIVITY AT THIS LOCATION. NON COMPLIANCE MAY RESULT IN ASSIGNMENT OF A FIRE OFFICER.

All closures impacting sidewalks must be implemented per WATCH manual, CA MUTCD TA-28 & TA-29

All travel lanes and bike lanes shall be closed per the WATCH manual.

Community Survey Obtained

Equipment staging and vehicles may park on one side of the street only.

Must Maintain 5' Clearance on Sidewalks/Walkways

Must maintain local/emergency access

No cast or crew parking on area streets

No interference with merchant activity.

No interference with vehicular or pedestrian traffic

No Parking in handicap spaces at anytime.

No steps from trailers, trucks or motorhomes may be facing road

Number of uniformed officers listed on the permit is a minimum requirement.

Permittee remains responsible for deploying a sufficient number of uniformed officers to provide traffic and crowd control to ensure the safety of the film crew and the public.

Traffic control must be done in accordance w/MUTCD

Traffic Officers Required

Uniformed officers shall have a copy of the film permit in their possession and are required to confirm that all traffic control signage devices are in place.

Please see attached document Aetna St (closure) btwn Vesper to Van Nuys SS curb - Good Girls.pdf



FilmL.A., Inc.
6255 W Sunset Blvd, 12th Floor
Hollywood, CA 90028
t: (213)977-8600 - f: (213)977-8601
www.filmla.com

Summary Information**Location****Location 1 of 1****Page 2 of 4**

Permit Number	F00140970-D	Location Manager	Peter Martorano
Production Company	UNIVERSAL TELEVISION INC GOOD ...	Primary Phone	Mobile - 213-798-7779
Insured Company	UNIVERSAL TELEVISION LLC	Secondary Phone	Office - 818-733-4585
Production Title	GOOD GIRLS EP# 201 & 202		

Equipment on Location	Type	Quantity	Personnel on Location	Type	Quantity
	5 Ton Truck	5		Cast	5
	Cast/Crew vehicles	85		Crew	85
	Catering Truck	1		Extras	10
	Condors	1		Off-Duty/Retired LAPD Officer(s)	2
	Cranes	1		Spot Check	1
	Cube Trucks	2			
	Generator	2			
	Honey Wagons	1			
	Motor Homes	5			
	Picture vehicles	6			
	Portable restrooms	1			
	Scissor Lifts	1			
	Semi Trucks	4			
	Stakebed Trucks	4			
	Trailers	4			
	Vans	4			

Filming Activities Drive by; Drive ups & away; Equipment on property; Equipment on sidewalk & street; Equipment on sidewalk, in curb lane & across street; Exterior establishing shots; Interior and exterior dialogue; Intermittent pedestrian control; Intermittent traffic control - 2 minutes standard; Camera, dolly, crane, and lighting equipment on property, driveways, and sidewalk. Condors. Camera and equipment on street closure & median. Camera and equipment on Van Nuys Blvd, sidewalk and curb lane for establishing shot.; Full Street Closure FOR PICTURE AND POSSIBLY TRUCK PARKING ON BOTH SIDES - will always leave a fire lane of course Basecamp; Camera in Median on Van Nuys Blvd. for Establishing Shot will use ITC for safety;

Jurisdiction **Political:** Los Angeles City - Council District 06

Police: Los Angeles Police Department

Fire: Los Angeles City

Thomas Guide **Page:** 532

Grid: A7

Approvals LOS ANGELES CITY POLICE DEPARTMENT
FILMLA. CLOSURES

FilmLA Delegate
Yulizza Ramirez



FilmL.A., Inc.
6255 W Sunset Blvd, 12th Floor
Hollywood, CA 90028
t: (213)977-8600 - f: (213)977-8601
www.filmla.com

Summary Information**Location****Location 1 of 1****Page 3 of 4**

Permit Number	F00140970-D	Location Manager	Peter Martorano
Production Company	UNIVERSAL TELEVISION INC GOOD ...	Primary Phone	Mobile - 213-798-7779
Insured Company	UNIVERSAL TELEVISION LLC	Secondary Phone	Office - 818-733-4585
Production Title	GOOD GIRLS EP# 201 & 202		

LOS ANGELES CITY DEPARTMENT OF PUBLIC WORKS Jessica Castro

Coordinator Note SPOT CHECK APPROVED FOR BASE CAMP AND CREW PARKING - OWENS

Coordinator Note RIDER D RELEASES LOCATION

Parking Base Camp	Crew Parking
Location Type : Filming Location	Location Type : Other Location

6626 Cedros Ave, Los Angeles, CA, 91405

Parking Notes

Crew Parking @ St. Elizabeth Church lot @ 6626 Cedros Ave. Van Nuys CA 91405

Posting "No Parking" signs N/S AETNA ST., VESPER AV - VAN NUYS BLVD.
N/S OF OXNARD ST., VESPER - VAN NUYS BLVD.
E/S VESPER AVE., AETNA ST - OXNARD ST
(PRODUCTION VEHICLES PARKED OVER NIGHT OVER THE WEEKEND)

Approximate Footage more than 1800

Log Number 212375

Date(s) 8/17/2018 to 8/20/2018

Time(s) 00:00 to 00:00

Posting "No Parking" signs B/S CEDROS AVE FROM 6628 CEDROS AVE GOING NORTH AND SOUTH 50 FEET IN EACH DIRECTION (SO TRUCKS CAN PULL INTO BASE CAMP LOT.)

Approximate Footage 301 - 600

Log Number 212485

Date(s) 8/18/2018 to 8/18/2018

Time(s) 00:00 to 00:00

Posting "No Parking" signs B/S CEDROS AVE FROM 6628 CEDROS AVE GOING NORTH AND SOUTH 50 FEET IN EACH DIRECTION (SO TRUCKS CAN PULL INTO BASE CAMP LOT.)

Approximate Footage 301 - 600

Log Number 212486

Date(s) 8/20/2018 to 8/21/2018

Time(s) 00:00 to 00:00

Lane / Full Closure FULL STREET CLOSURE: AETNA ST., VESPER -VAN NUYS BLVD

Approximate Footage 0 - 300



FilmL.A., Inc.
6255 W Sunset Blvd, 12th Floor
Hollywood, CA 90028
t: (213)977-8600 - f: (213)977-8601
www.filmla.com

Summary Information**Location****Location 1 of 1****Page 4 of 4**

Permit Number	F00140970-D	Location Manager	Peter Martorano
Production Company	UNIVERSAL TELEVISION INC GOOD ...	Primary Phone	Mobile - 213-798-7779
Insured Company	UNIVERSAL TELEVISION LLC	Secondary Phone	Office - 818-733-4585
Production Title	GOOD GIRLS EP# 201 & 202		

Date(s) 8/20/2018 to 8/20/2018**Time(s)** 05:00 to 22:00

NOT
PERMIT

- 
- R3-1

R3-2

R11-4

R11-2

SC3

M4-10(L)

M4-10(R)

W20-2


W20-3
- 
- TRAFFIC SIGNAL

TRAFFIC CONE

TYPE I W SIGN

HIGH LEVEL WARNING DEVICE

FLASHING ARROW SIGN (FAS)

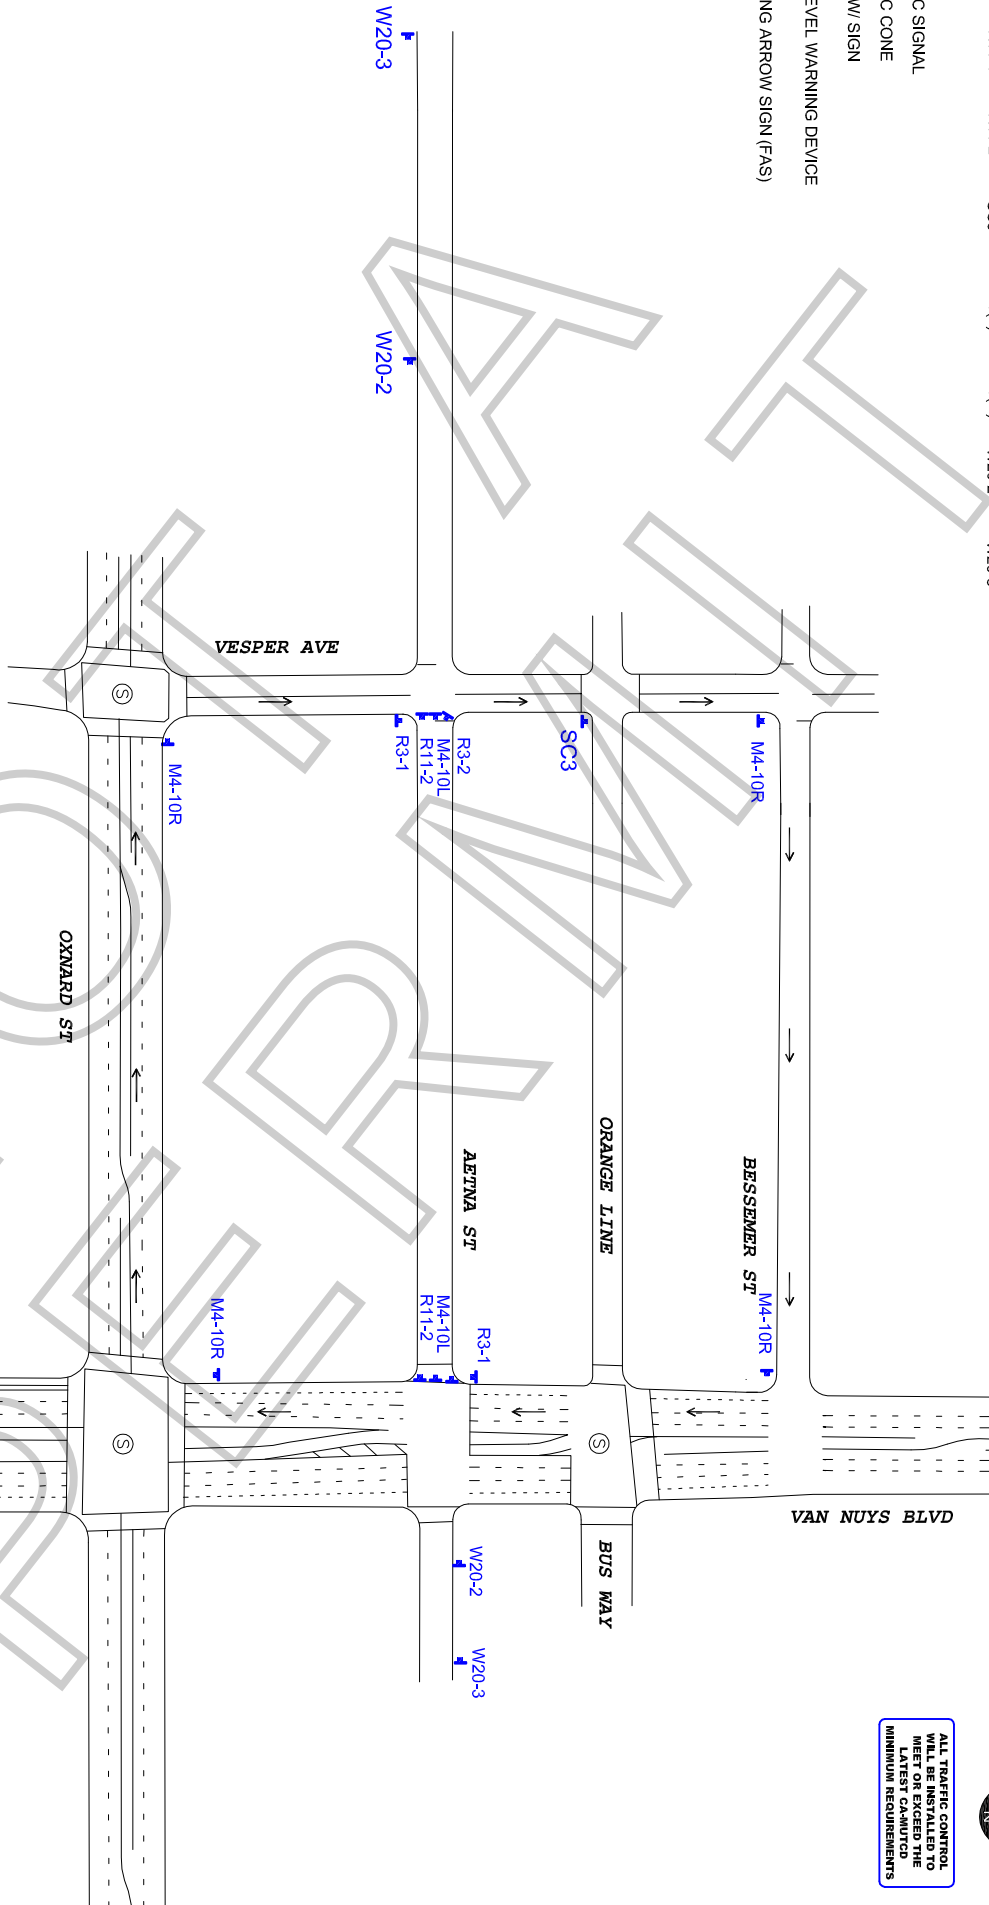

WORK ZONE TRAFFIC CONTROL PLAN
GENERAL NOTES

1. DATE/TIME: 8-20-18 FROM 05:00 HOURS TO 22:00 HOURS.
2. ALL SIGNING, STRIPING, AND TRAFFIC CONTROL DEVICES SHALL CONFORM TO THE (CURRENT) STATE OF CALIFORNIA DEPARTMENT OF TRANSPORTATION (CALTRANS) STANDARD PLANS AND STANDARD SPECIFICATIONS, CALIFORNIA MUTCD, AND ANY ADDENDUMS THERETO, AND AS SHOWN ON THESE PLANS. SYMBOLS AND ABBREVIATIONS USED ARE SHOWN ON CALTRANS STANDARD PLANS.
3. THERE WILL BE NO INTERFERENCE WITH TRAFFIC SIGNALS OR CROSSWALKS.
4. CONES WILL BE 28" MINIMUM HEIGHT AND HAVE REFLECTORIZED SLEEVES FOR NIGHT WORK.
5. POLICE WILL DIRECT TRAFFIC IF NECESSARY.

ALL TRAFFIC CONTROL
WILL BE INSTALLED TO
MEET OR EXCEED THE
LATEST CAL MUTCD
MINIMUM REQUIREMENTS



TOP FOR:		UNIVERSAL TELEVISION LLC:	
LOCATION:		"GOOD GIRLS"	
FULL STREET CLOSURE OF AETNA ST BTWN VAN NUYS & VESPER VAN NUYS, CALIFORNIA			
CONTRACT:		ALEXANDRE CHEN	
OFFICE#		323-459-6422	
DATE		JCL TRAFFIC SERVICES	
REVISIONS		(213) 622-9775	
DRAFTER: MARIO MENDOZA		C31-CA Lic # 805357	
SCALE: N.T.S.		FILM LA: ML	